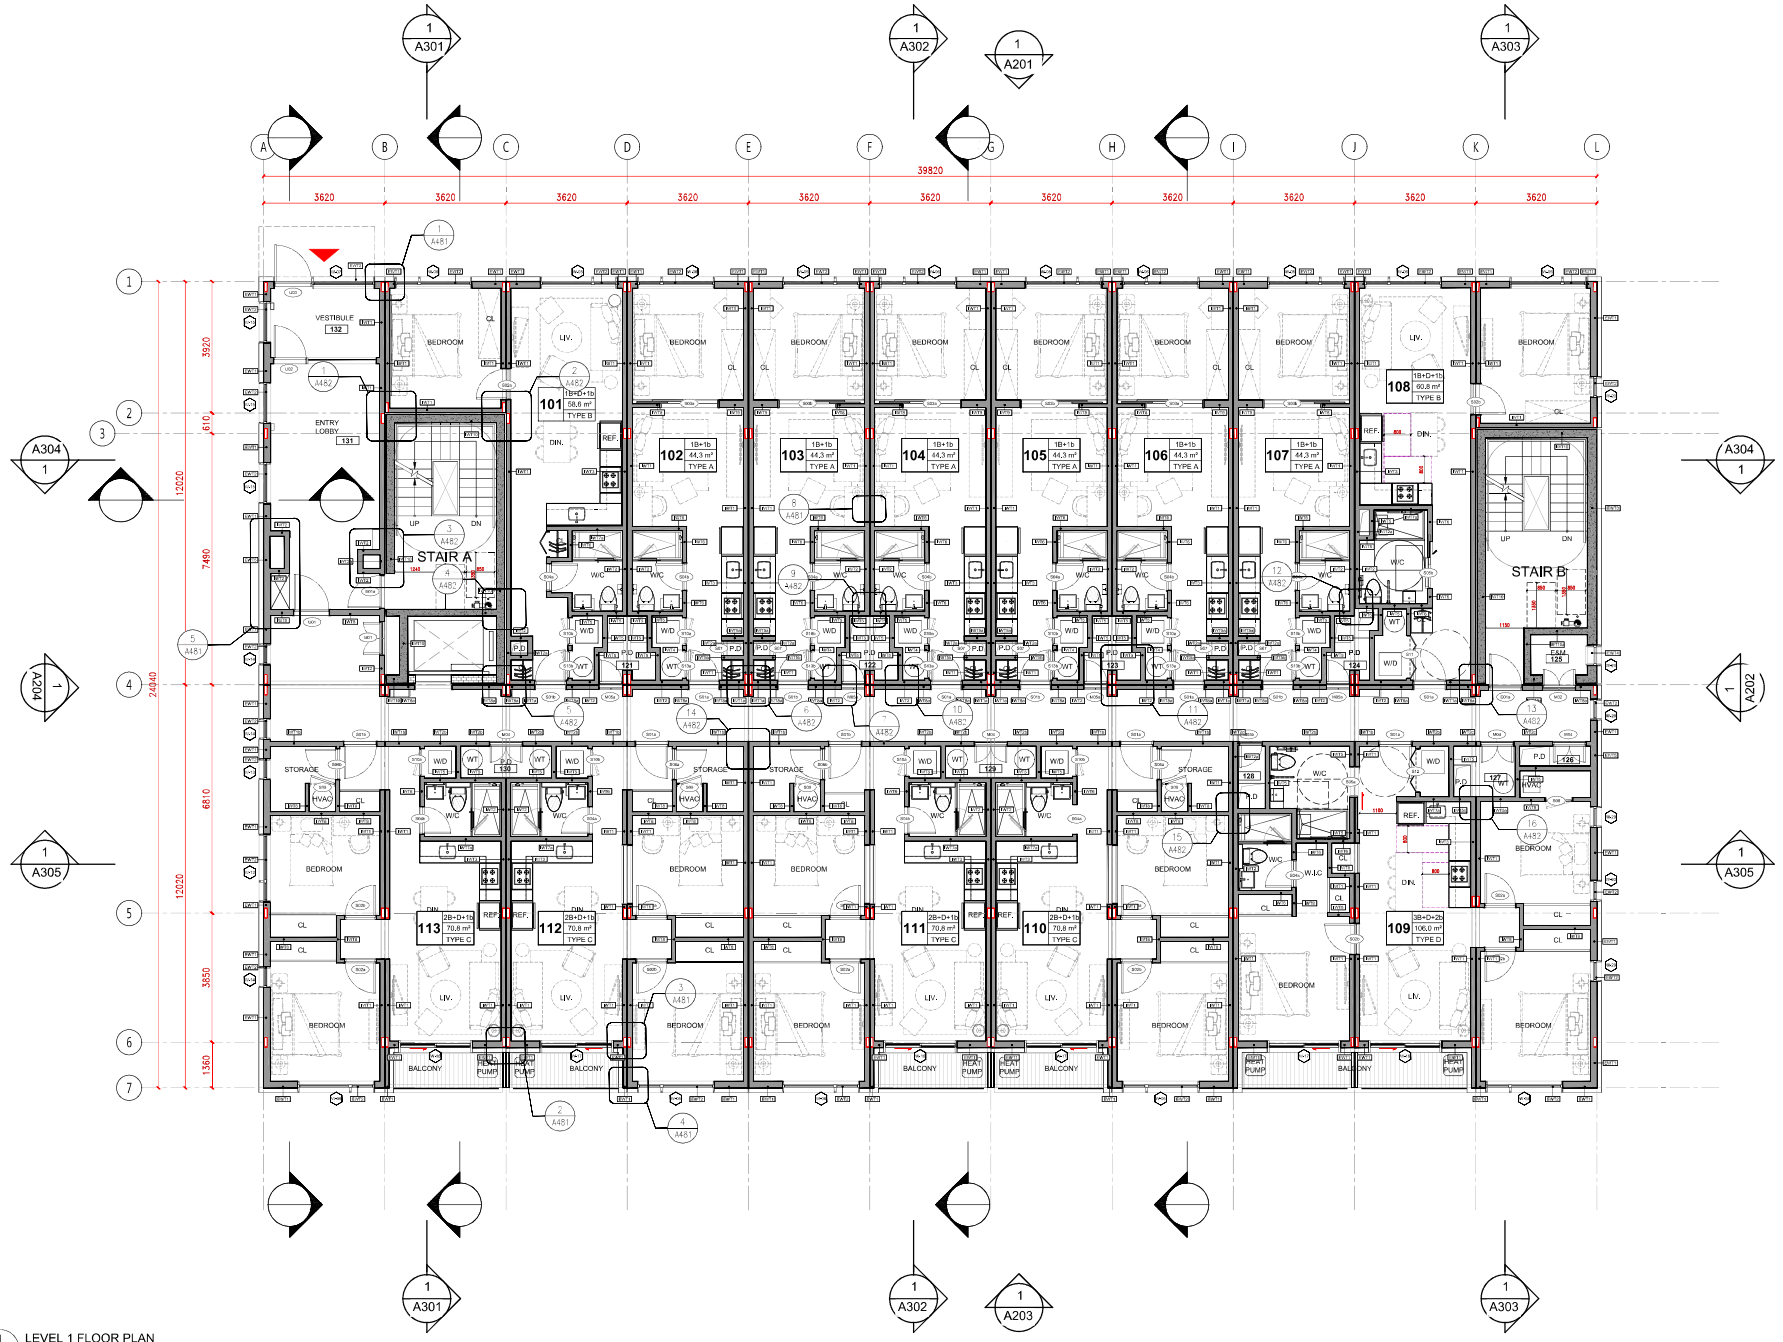


1 LEVEL 1 FLOOR PLAN

Notes:

1. THIS DRAWING ISSUE HAS BEEN CHECKED AND APPROVED IN ACCORDANCE WITH XL STUDIO LTD. QUALITY MANAGEMENT.
2. FOR GENERAL NOTES, SYMBOLS AND ABBREVIATIONS, REFER TO DRAWING XL_25109_PW_0001.
3. ALL DIMENSIONS ARE IN MM UNLESS OTHERWISE STATED.
4. ALL DRAWINGS HAVE TO BE READ IN CONJUNCTION WITH ALL RELEVANT ARCHITECTURAL, STRUCTURAL AND SERVICES ENGINEER'S DRAWINGS AND SPECIFICATIONS.
5. ALL DRAWINGS TO BE READ IN CONJUNCTION WITH ALL SPECIALIST CONSULTANT DRAWINGS AND SPECIFICATIONS.
6. DO NOT SCALE OFF THIS DRAWING.

CONSTRUCTION NORTH | TRUE NORTH

NEWFOUNDLAND AND LABRADOR ASSOCIATION OF ARCHITECTS MEMBER
Ref: Fotgilis NLAA
Expires Dec. 31, 2026
Date: May 8/26
LICENSED TO PRACTISE

Rev.	Date	Description	DR.	CH.	AP.
-	[illegible]	PERMIT	-	-	-

Client
Pyrotech
PYROTECH ENGINEERING (ASIA) LIMITED

Consultant

Project Stage
BUILDING PERMIT (DRAFT)

Project Title
PYROTECH
STAPLETON ROAD MiC DESIGN
MOUNT PEARL,
NEWFOUNDLAND


Drawing Title
LEVEL 1 FLOOR PLAN

Scale at A1	Scale at A3
1:75	

Workshop 1, 14/F, One Portside, 29 Tai Yau Street
San Po Kong, Kowloon, Hong Kong

Project No.	Drawing No.	Rev.
25109	XL_25109_A_102	-

© Copyright 2017-2026 XL STUDIO Ltd. All Rights Reserved

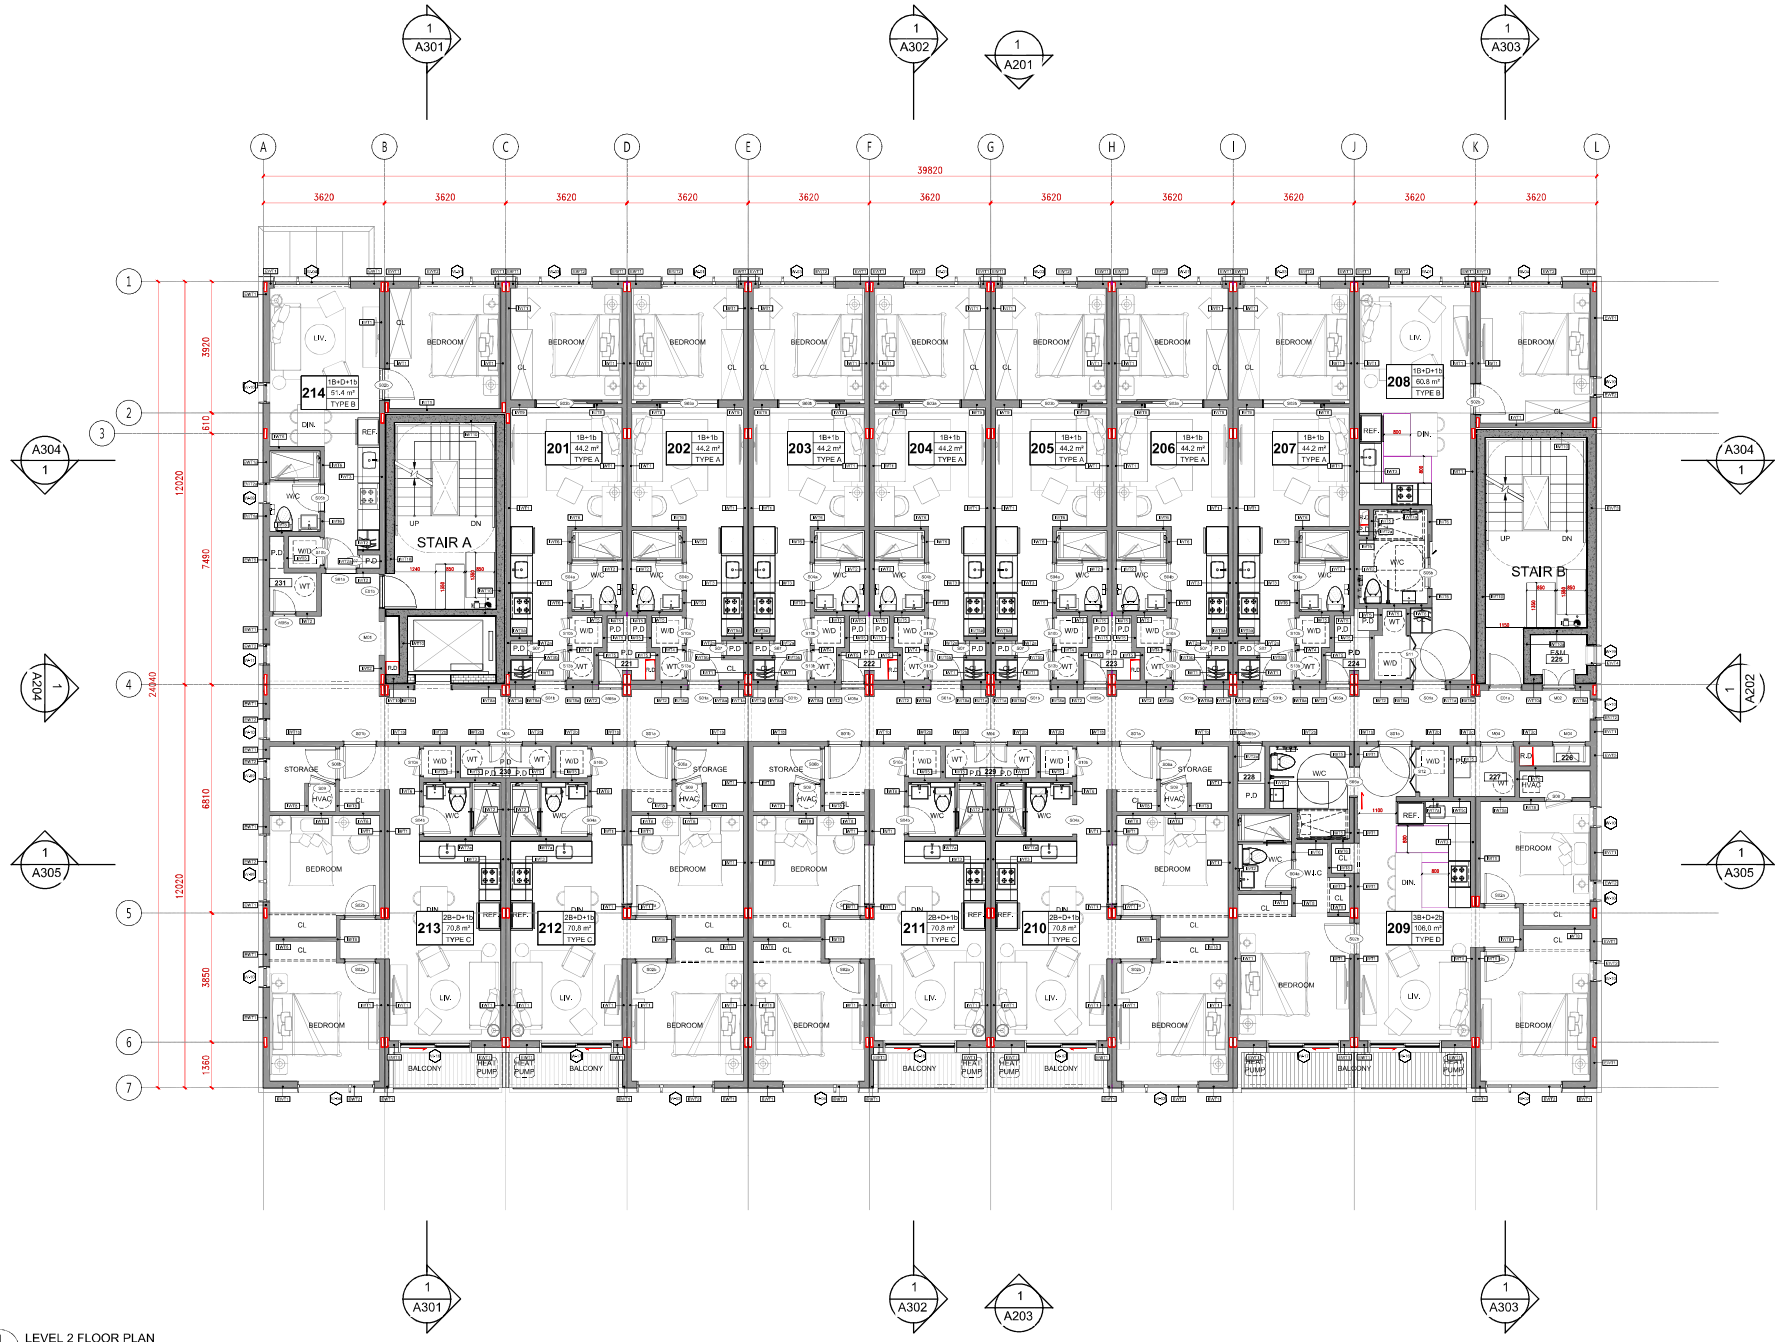

1 LEVEL 2 FLOOR PLAN

Notes:

1. THIS DRAWING ISSUE HAS BEEN CHECKED AND APPROVED IN ACCORDANCE WITH XL STUDIO LTD. QUALITY MANAGEMENT.
2. FOR GENERAL NOTES, SYMBOLS AND ABBREVIATIONS, REFER TO DRAWING XL_25109_PW_0001.
3. ALL DIMENSIONS ARE IN MM UNLESS OTHERWISE STATED.
4. ALL DRAWINGS HAVE TO BE READ IN CONJUNCTION WITH ALL RELEVANT ARCHITECTURAL, STRUCTURAL AND SERVICES ENGINEER'S DRAWINGS AND SPECIFICATIONS.
5. ALL DRAWINGS TO BE READ IN CONJUNCTION WITH ALL SPECIALIST CONSULTANT DRAWINGS AND SPECIFICATIONS.
6. DO NOT SCALE OFF THIS DRAWING.

CONSTRUCTION NORTH | TRUE NORTH

NEWFOUNDLAND AND LABRADOR ASSOCIATION OF ARCHITECTS - MEMBER - Ron Foggitt NLAA Expires Dec 31, 2026 - LICENSED TO PRACTISE - Date: May 8 26

Rev.	Date	Description	DR.	CH.	AP.
-	**********	PERMIT	-	-	-

Client

Pyrotech
PYROTECH ENGINEERING (ASIA) LIMITED

Consultant

Project Stage
BUILDING PERMIT (DRAFT)

Project Title
PYROTECH
STAPLETON ROAD MiC DESIGN
MOUNT PEARL,
NEWFOUNDLAND


Drawing Title
LEVEL 2 FLOOR PLAN

Scale at A1	Scale at A3
1:75	

Workshop 1, 14/F, One Portside, 29 Tai Yau Street
San Po Kong, Kowloon, Hong Kong

Project No.	Drawing No.	Rev.
25109	XL_25109_A_103	-

© Copyright 2017-2026 XL STUDIO Ltd. All Rights Reserved

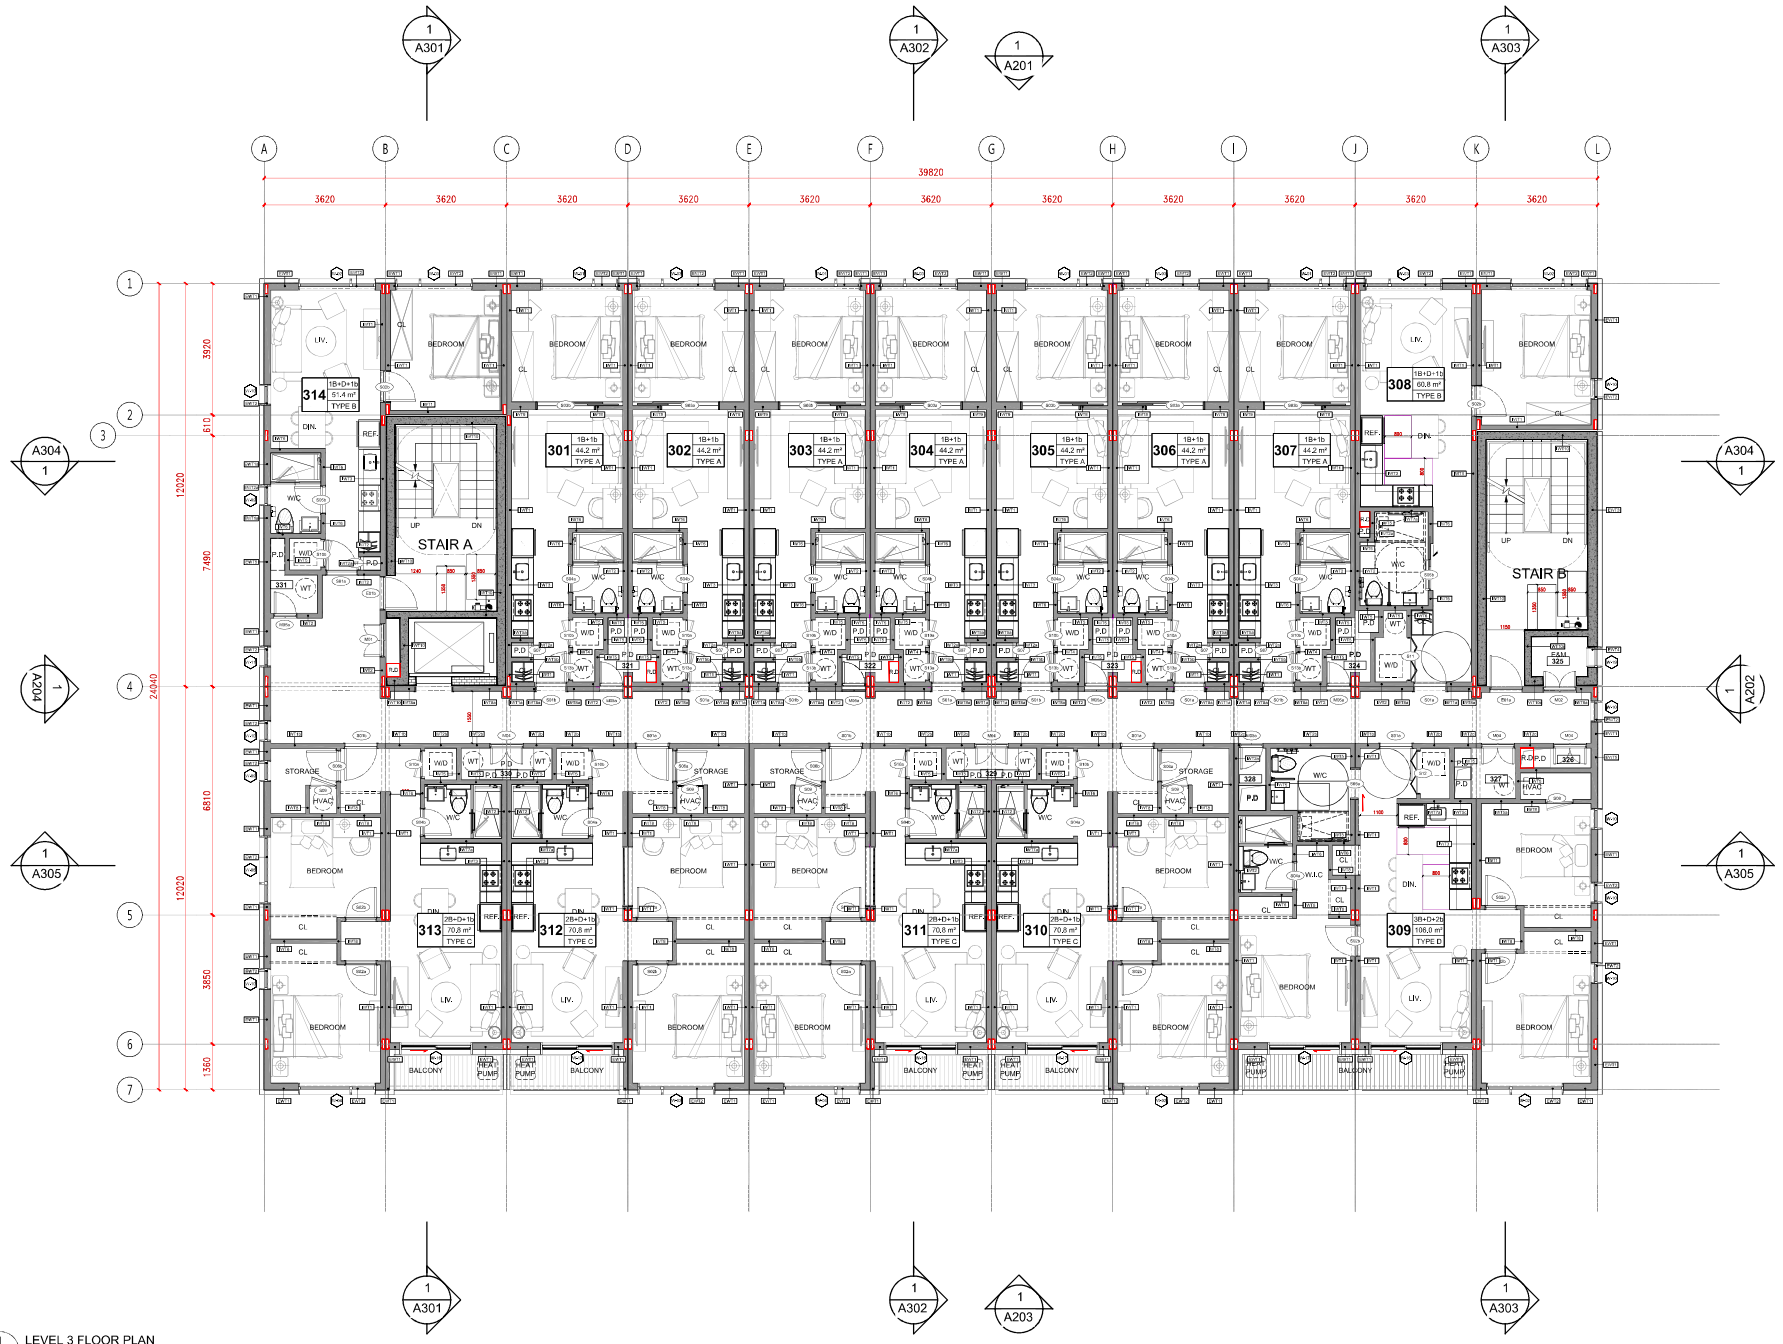

1 LEVEL 3 FLOOR PLAN

Notes:

1. THIS DRAWING ISSUE HAS BEEN CHECKED AND APPROVED IN ACCORDANCE WITH XL STUDIO LTD. QUALITY MANAGEMENT.
2. FOR GENERAL NOTES, SYMBOLS AND ABBREVIATIONS, REFER TO DRAWING XL_25109_PW_0001.
3. ALL DIMENSIONS ARE IN MM UNLESS OTHERWISE STATED.
4. ALL DRAWINGS HAVE TO BE READ IN CONJUNCTION WITH ALL RELEVANT ARCHITECTURAL, STRUCTURAL AND SERVICES ENGINEER'S DRAWINGS AND SPECIFICATIONS.
5. ALL DRAWINGS TO BE READ IN CONJUNCTION WITH ALL SPECIALIST CONSULTANT DRAWINGS AND SPECIFICATIONS.
6. DO NOT SCALE OFF THIS DRAWING.

CONSTRUCTION NORTH | TRUE NORTH

NEWFOUNDLAND AND LABRADOR ASSOCIATION OF ARCHITECTS
MEMBER
Ron Foggins NLAA
Expires Dec. 31, 2026
Date: May 8/26
LICENSED TO PRACTISE

Rev.	Date	Description	DR.	CH.	AP.
-	**********	PERMIT	-	-	-

Client
Pyrotech
PYROTECH ENGINEERING (ASIA) LIMITED

Consultant

Project Stage
BUILDING PERMIT (DRAFT)

Project Title
PYROTECH
STAPLETON ROAD MIC DESIGN
MOUNT PEARL,
NEWFOUNDLAND


Drawing Title
LEVEL 3 FLOOR PLAN

Scale at A1	Scale at A3
1:75	

Workshop 1, 14/F, One Portside, 29 Tai Yau Street
San Po Kong, Kowloon, Hong Kong

Project No.	Drawing No.	Rev.
25109	XL_25109_A_104	-

© Copyright 2017-2026 XL STUDIO Ltd. All Rights Reserved

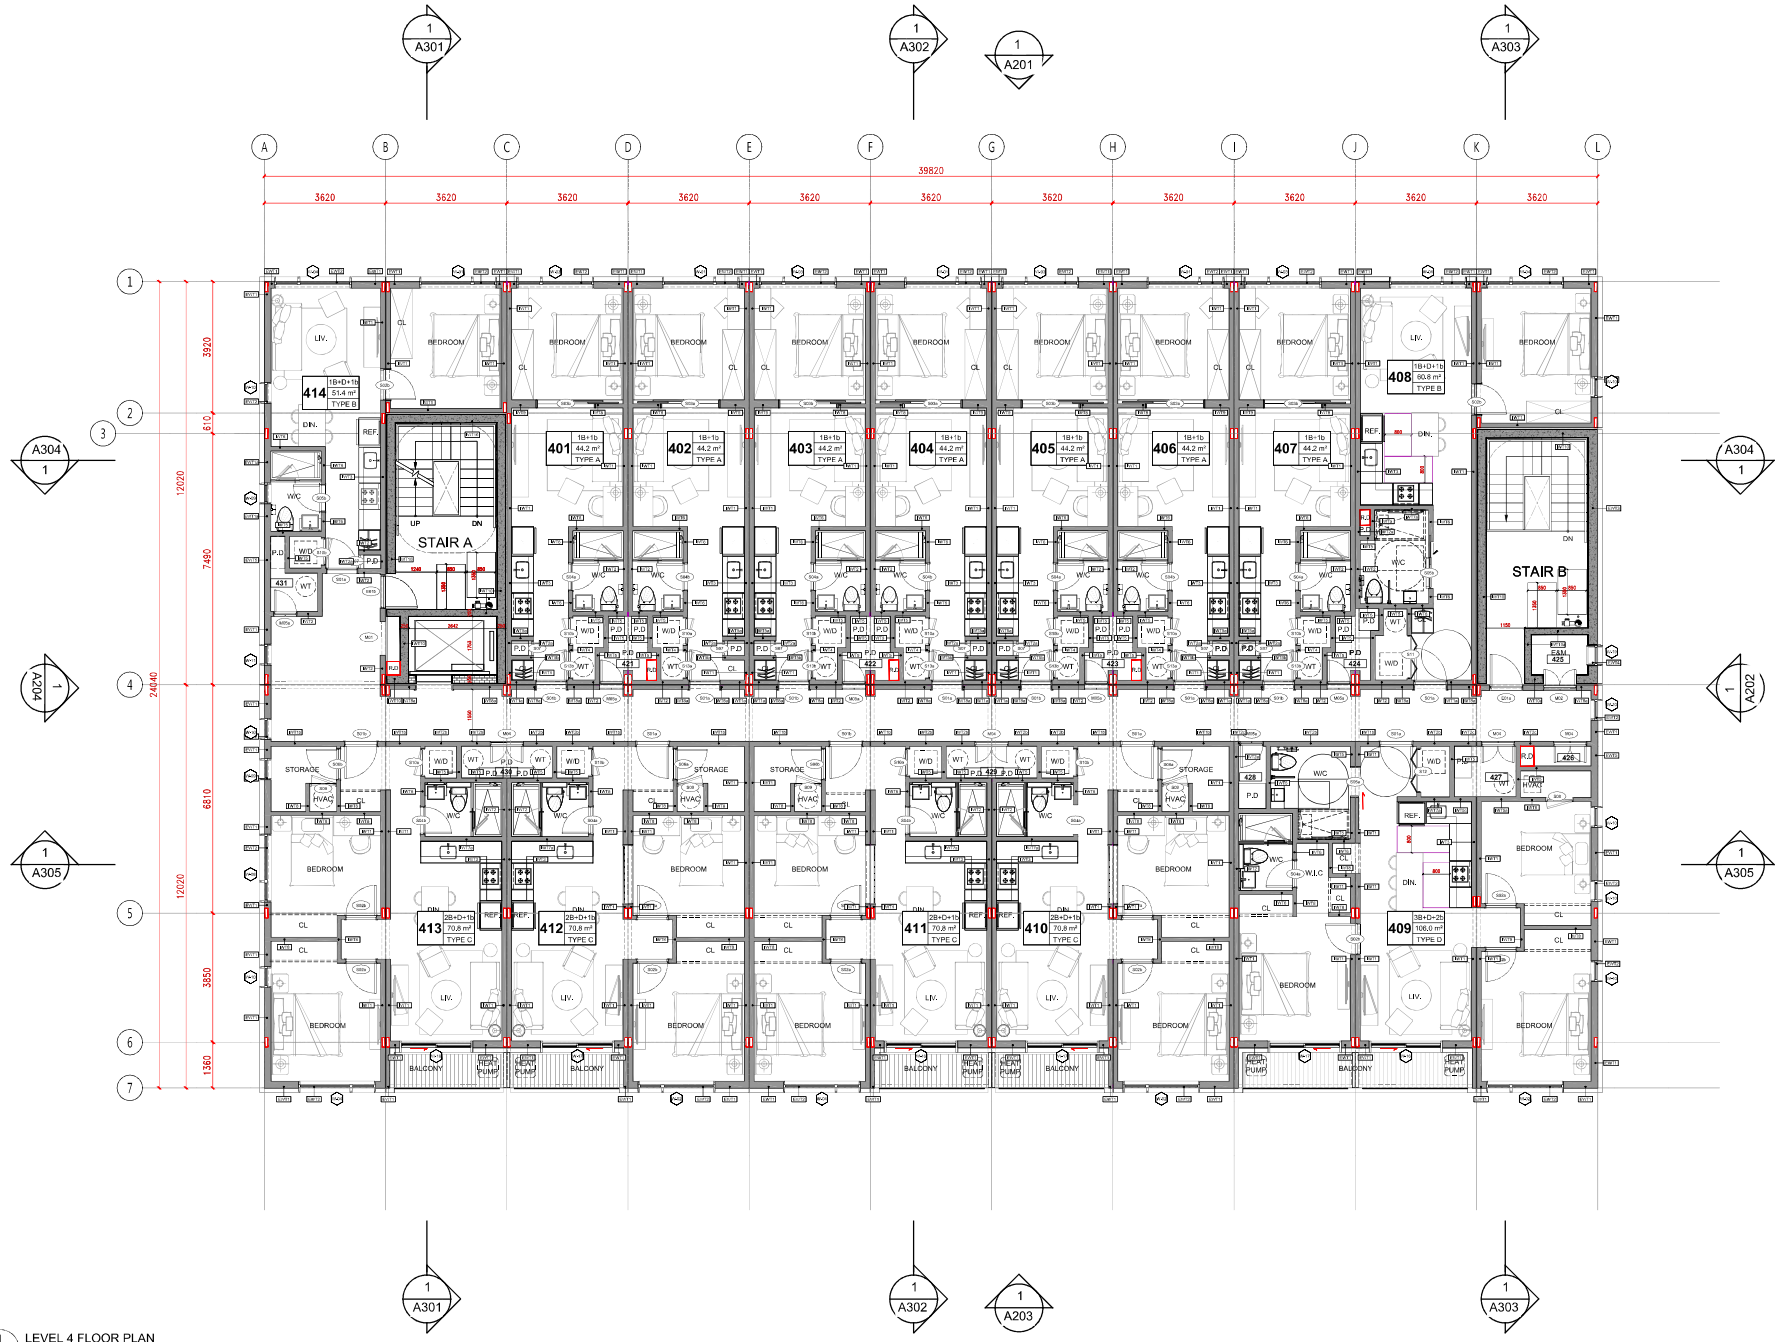

1 LEVEL 4 FLOOR PLAN

Notes:

1. THIS DRAWING ISSUE HAS BEEN CHECKED AND APPROVED IN ACCORDANCE WITH XL STUDIO LTD. QUALITY MANAGEMENT.
2. FOR GENERAL NOTES, SYMBOLS AND ABBREVIATIONS, REFER TO DRAWING XL_25109_PW_0001.
3. ALL DIMENSIONS ARE IN MM UNLESS OTHERWISE STATED.
4. ALL DRAWINGS HAVE TO BE READ IN CONJUNCTION WITH ALL RELEVANT ARCHITECTURAL, STRUCTURAL AND SERVICES ENGINEER'S DRAWINGS AND SPECIFICATIONS.
5. ALL DRAWINGS TO BE READ IN CONJUNCTION WITH ALL SPECIALIST CONSULTANT DRAWINGS AND SPECIFICATIONS.
6. DO NOT SCALE OFF THIS DRAWING.

CONSTRUCTION NORTH | TRUE NORTH

NEWFOUNDLAND AND LABRADOR MEMBER Ron Pidgeon NLAA Expires Dec. 31, 2026 Date: May 5/26 LICENSED TO PRACTISE ASSOCIATION OF ARCHITECTS

Rev.	Date	Description	DR.	CH.	AP.
-	########	PERMIT	-	-	-

Client

Pyrotech
PYROTECH ENGINEERING (ASIA) LIMITED

Consultant

Project Stage
BUILDING PERMIT (DRAFT)

Project Title
PYROTECH
STAPLETON ROAD MiC DESIGN
MOUNT PEARL,
NEWFOUNDLAND

Drawing Title
LEVEL 4 FLOOR PLAN

Scale at A1	Scale at A3
1:75	

Workshop 1, 14/F, One Portside, 29 Tai Yau Street
San Po Kong, Kowloon, Hong Kong

Project No.	Drawing No.	Rev.
25109	XL_25109_A_105	-

© Copyright 2017-2026 XL STUDIO Ltd. All Rights Reserved