
LEGEND:
CITY OWNED
LEASED
PURCHASED

AREA DESCRIPTION	AREA (m²)	% OF TOTAL AREA
LANDSCAPED AREAS	3527.13	34.5
TOTAL WORK AREA	10231.98	100

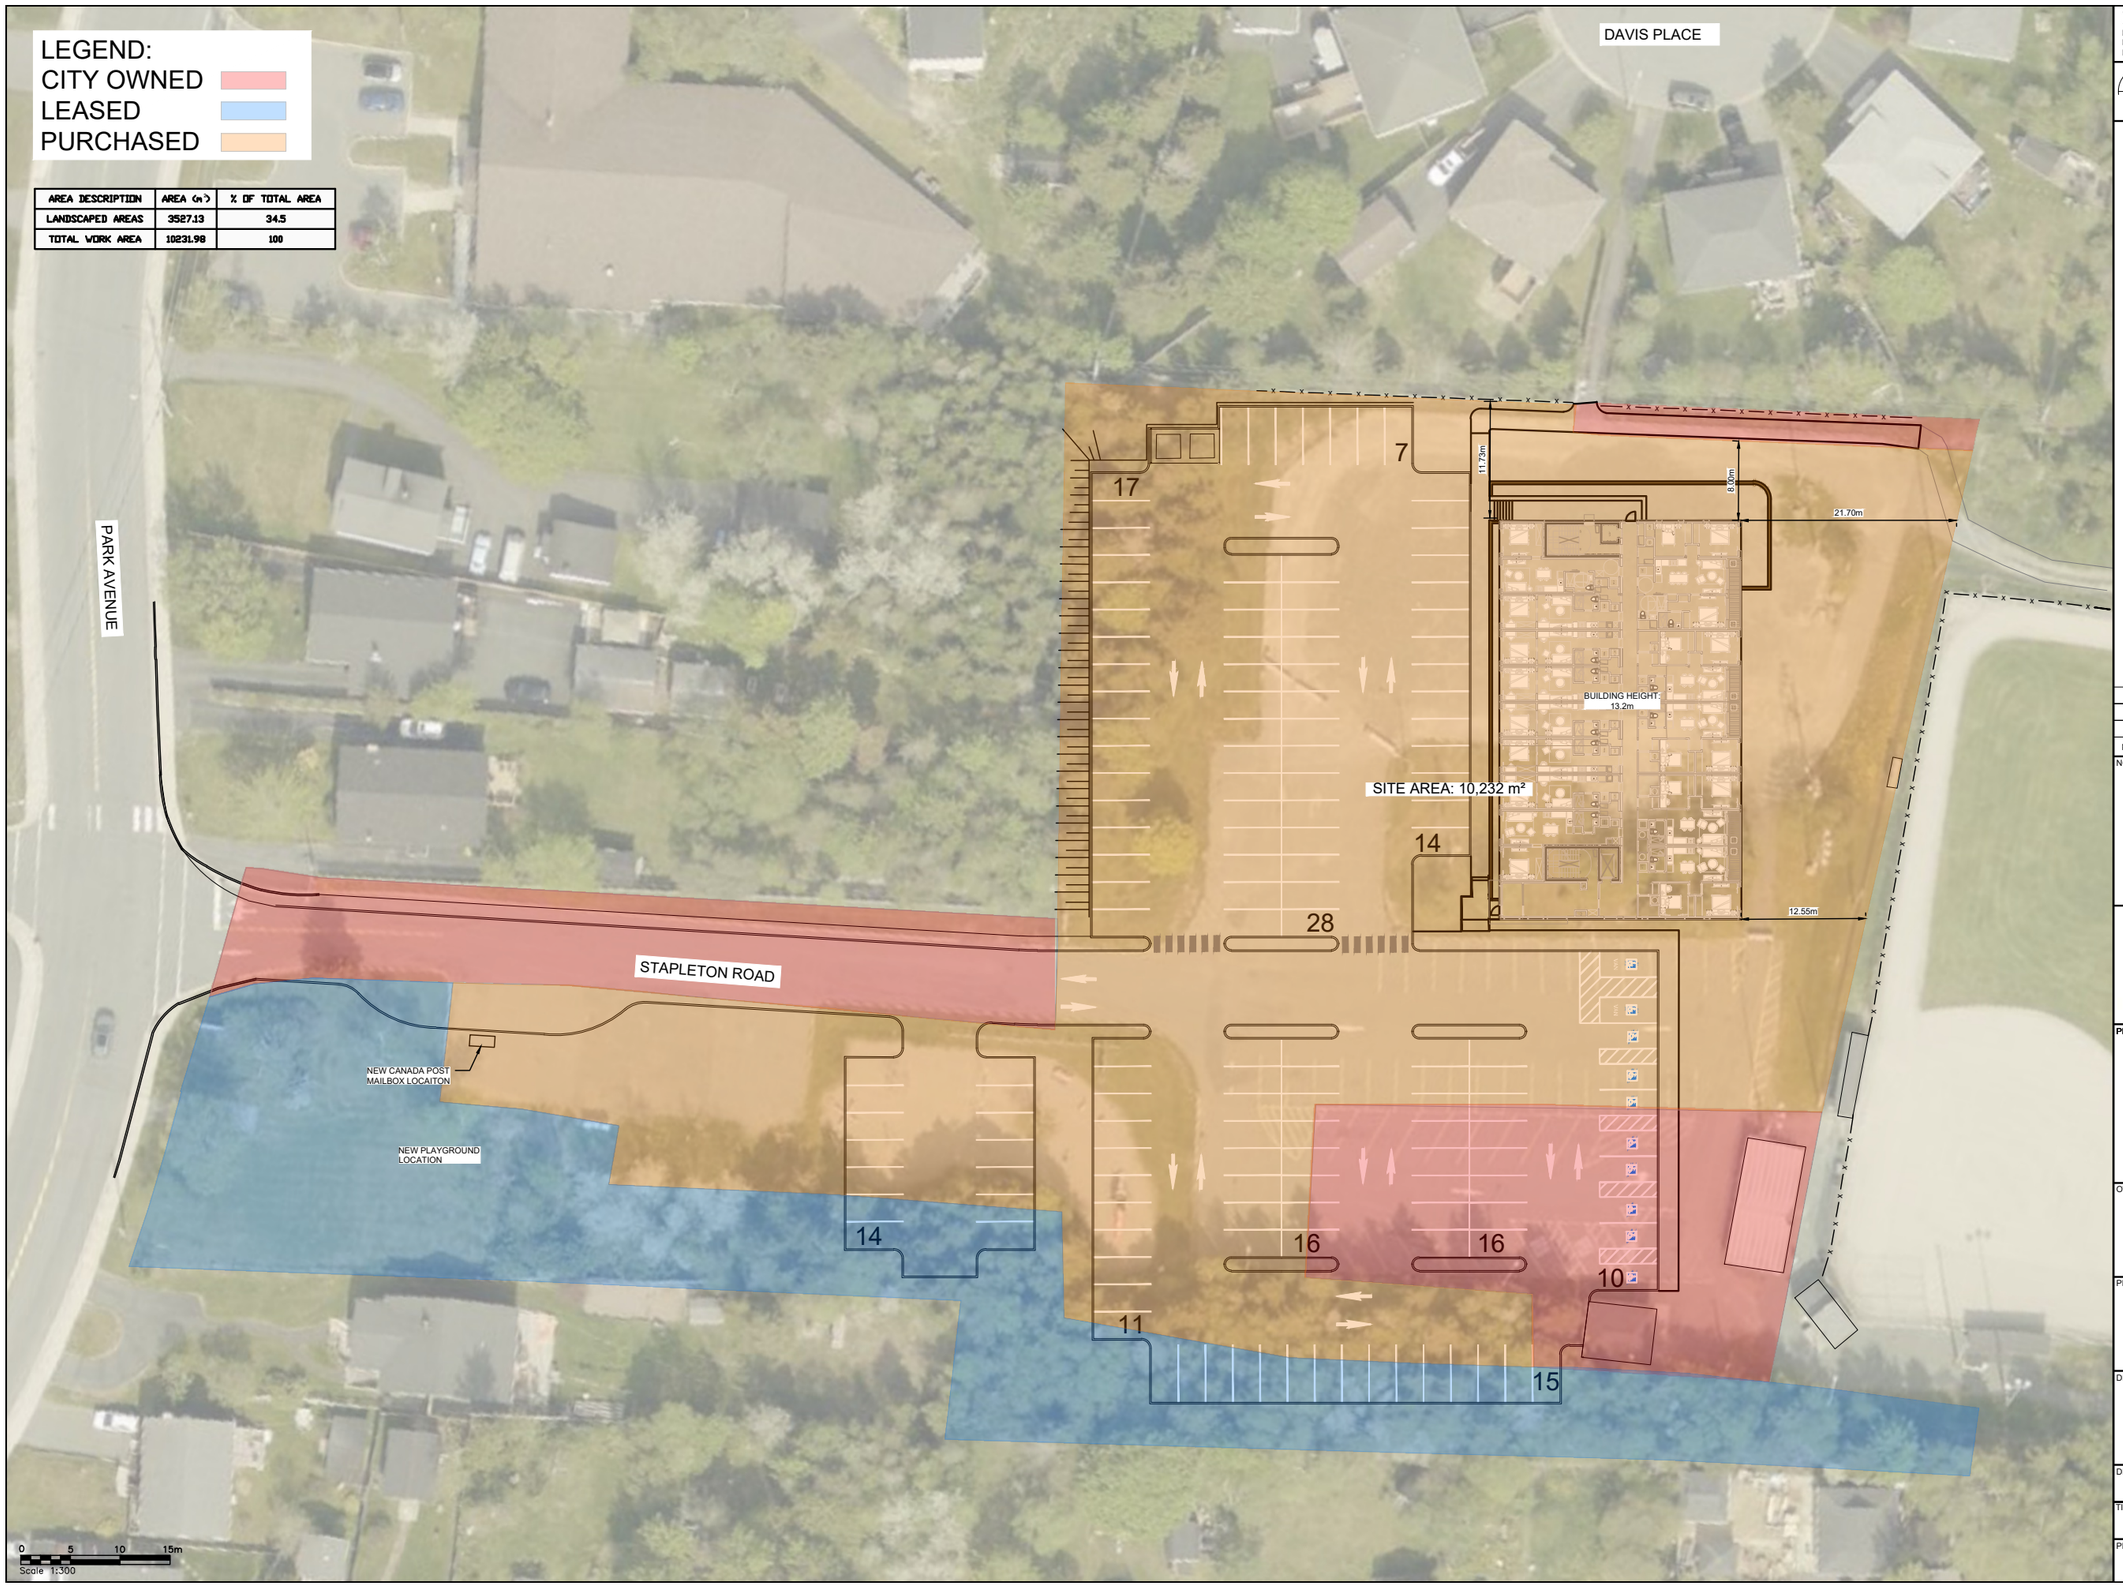

CONTRACTOR MUST VERIFY ALL DIMENSIONS AND CONDITIONS ON SITE BEFORE PROCEEDING WITH ANY PORTION OF THIS WORK. REPRODUCTIONS OF THIS DRAWING MAY HAVE BEEN REDUCED OR ENLARGED. REFER TO GRAPHIC SCALE. DO NOT SCALE DRAWINGS FOR CONSTRUCTION.

A - PLAN, SECTION, ELEVATION, OR DETAIL No.
B - No. OF DRAWING WHERE 'A' IS ON SITE PLAN
C - No. OF DRAWING WHERE 'A' IS DETAILED

LEGEND	
SYMBOL	DESCRIPTION
	TEST PIT
	EXISTING SANITARY SEWER MAIN
	EXISTING MANHOLE
	EXISTING STORM SEWER MAIN
	EXISTING CATCH BASIN
	DIRECTION OF FLOW
	EXISTING WATERMAIN
	EXISTING GATE VALVE
	EXISTING FIRE HYDRANT
	CURB STOP
	WATERMAIN TEE
	WATERMAIN BEND
	STUB WITH END CAP
	POLE
	EXISTING CULVERT
	DITCH
	ROAD SIGNS
x — x — x	FENCE
W — W — W	RETAINING WALL
G — G — G	GUIDE RAIL
100.00	EXISTING ELEVATION

PRELIMINARY ONLY
NOT FOR CONSTRUCTION

No.	REVISIONS	APP	DWN	DATE
C	ISSUED FOR APPROVAL	J.T.	R.P.	26/04/22
B	ISSUED FOR APPROVAL	J.T.	K.H.	26/03/11
A	ISSUED FOR QUOTATION	J.T.	K.H.	25/12/19

NORTH:

STAMP:

PEC PROGRESSIVE ENGINEERING & CONSULTING INC

PERMIT STAMP:

OWNER/CLIENT NAME:
BDK CONTRACTING LIMITED

PROJECT TITLE:
STAPLETON ROAD APPARTMENT DEVELOPMENT

DRAWING TITLE:
PROPOSED SITE BOUNDARY

DRAWN BY:	DESIGNED BY:	APPROVED BY:
K.H.		J.T.
TI-MI:	DATE:	SCALE:
N/A	OCT 2025	AS SHOWN
PROJECT No:	DRAWING No:	REV:
2025-022	C10	C